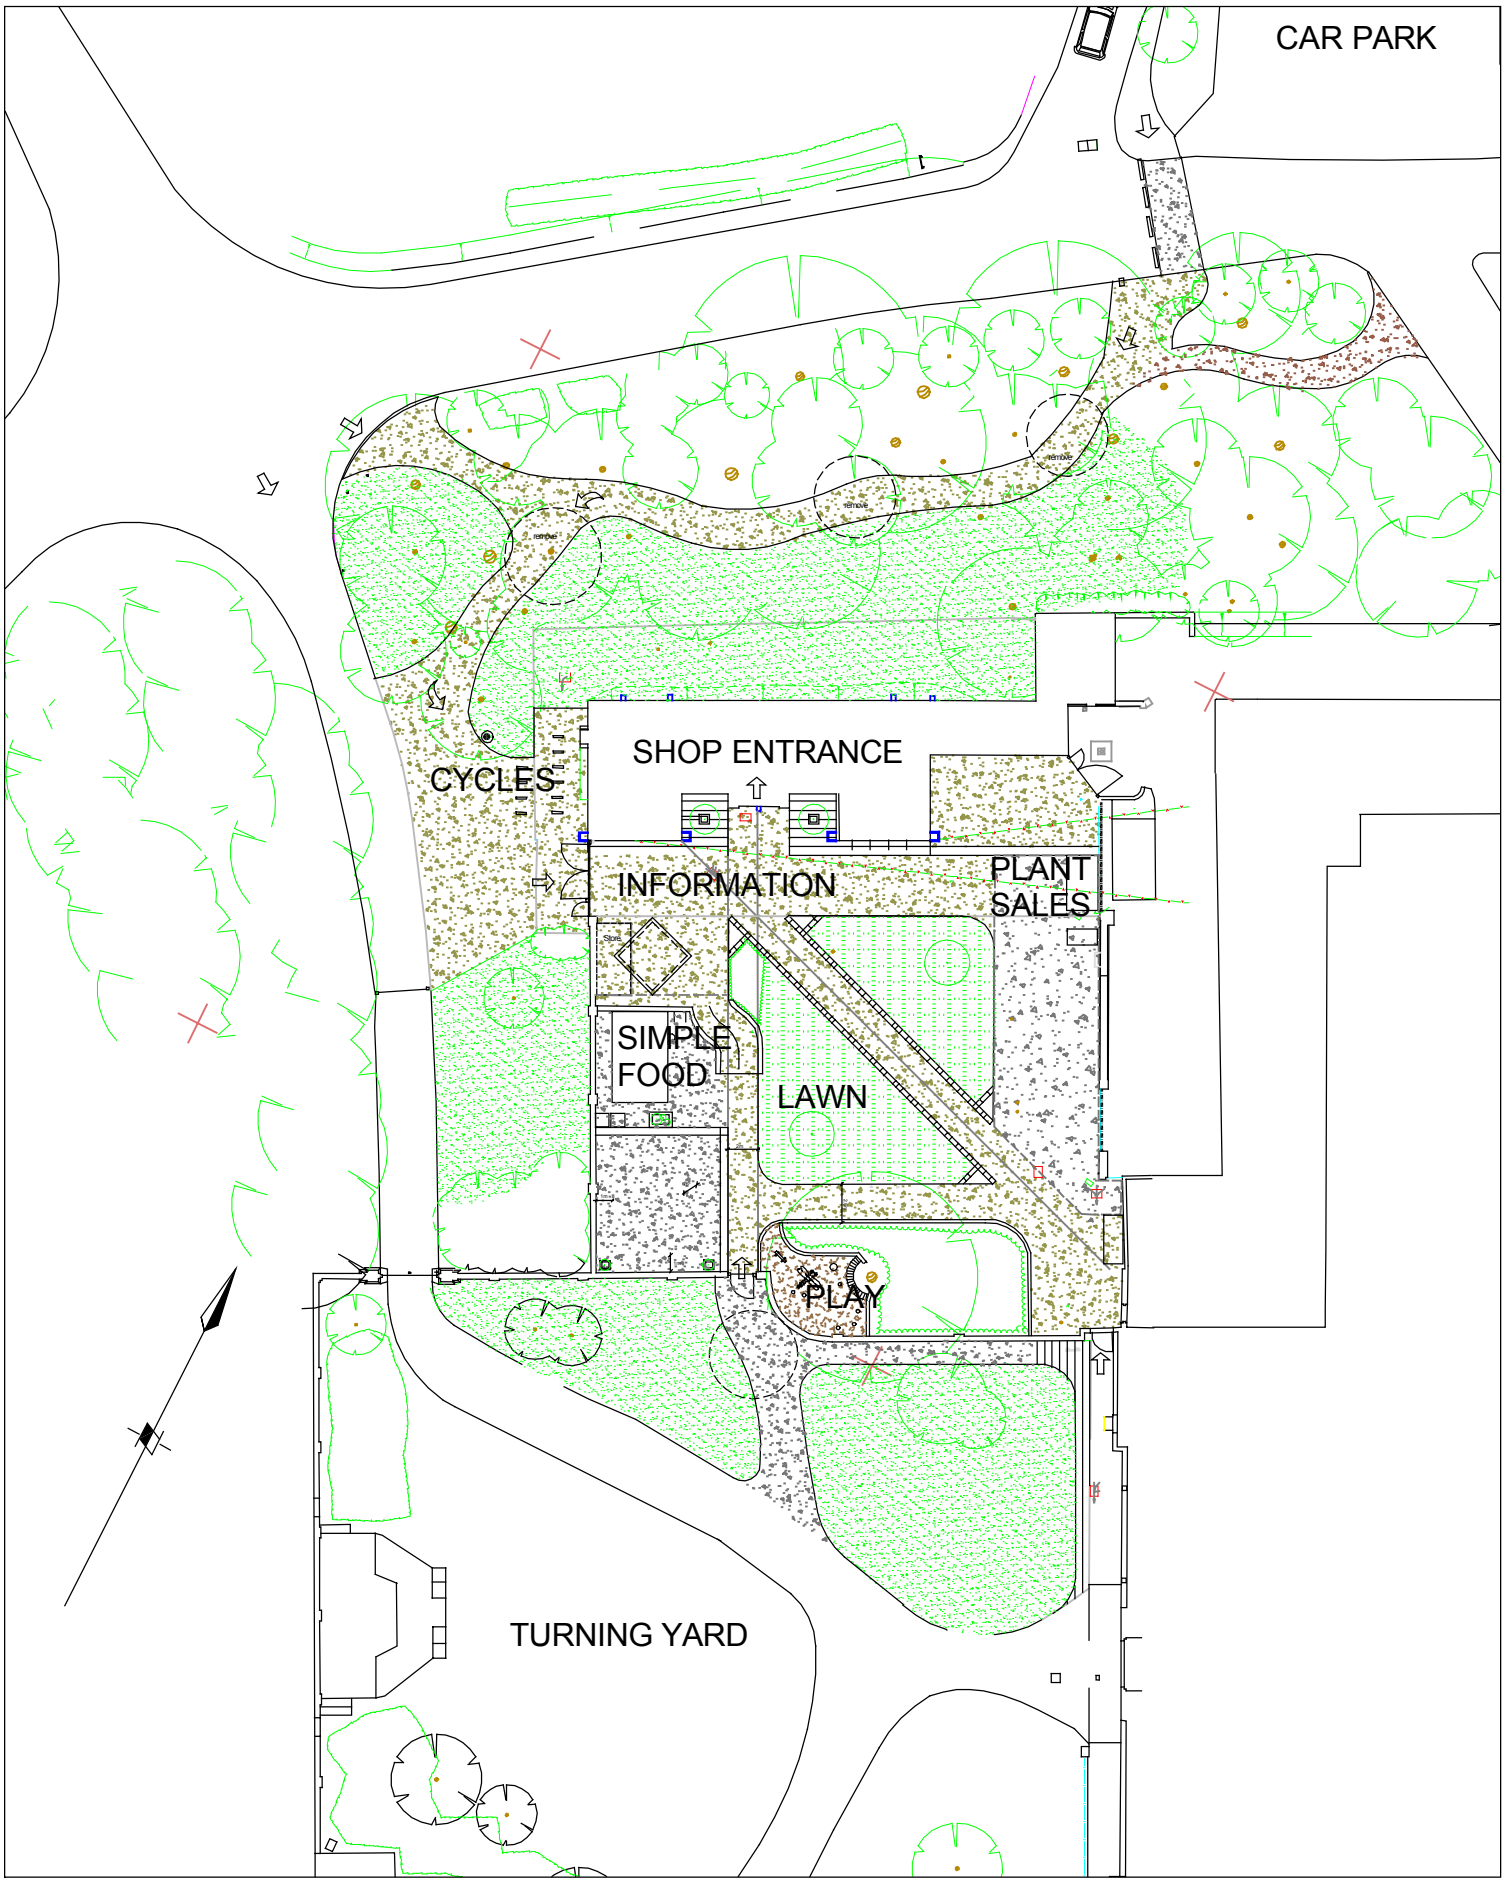

CLUMBER PARK
SKETCH DESIGN Rev.A 1:500 Scale

LAUNDRY BLOCK YARD PROJECT
ASHMEAD . PRICE 4th February 2005